Reclamation
Cement Modified Recycled Base
(8" UNIF) Method I
From approximately Station 28+00 to 38+00

Full Depth
Patch & Overlay
Approximately
Station 19+70 to 22+00

30' x 11' Patch

100' x 25' Patch

20' x 20' Patch

Reclamation
Cement Modified Recycled Base (8" UNIF) Method I
From approximately Station 0+33 to15+00

Cedar Branch Rd SR-576

Kent St C-816

Kent St C-816

Oak Ridge Club Rd C-2800

0+00 2+00 4+00 6+00 8+00 10+00 12+00 14+00 16+00 18+00 20+00 22+00 24+00 26+00 28+00 30+00 32+00 34+00

Match Line
Sheet 1
Sheet 2

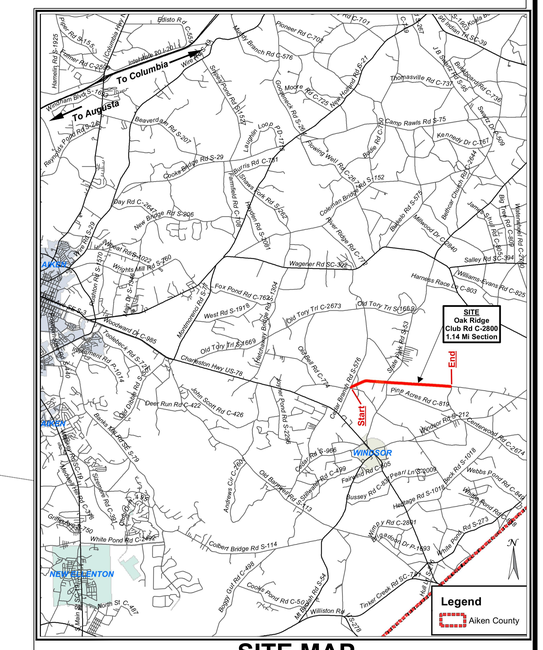

SITE MAP

Aiken County
Department of
Engineering
1930 University Parkway
Aiken, South Carolina 29801
(803) 642-1535
Visit: www.aikencountysc.gov

GEOSPATIAL DATA DISCLAIMER
Aiken County makes no warranty, representation or guaranty as to the content, sequence, accuracy or timeliness of the database information provided herein. Users of this data are hereby notified that the public information sources should be consulted for verification of the information contained on any maps. Aiken County assumes no liability for any errors, omissions or inaccuracies in the information provided regardless of how caused, OR, for any decision made or action taken or not taken by any person in reliance upon any information or data furnished herein.

OAK RIDGE CLUB RD C-2800

Asphalt Roadway Rehabilitation

AIKEN COUNTY, SOUTH CAROLINA

PROJECT:	*Oak Ridge Club Rd C-2800 Asphalt Roadway Rehabilitation*
START DATE:	*2015-0715*
SCALE:	*1" = 100'*
DRAWN BY:	*S. REDICK*
COUNTY ENGINEER:	*JOSEPH C. BERRY*

SHEET #:

Sheet 1

of 6

LAST REVISION DATE:

2016-0502

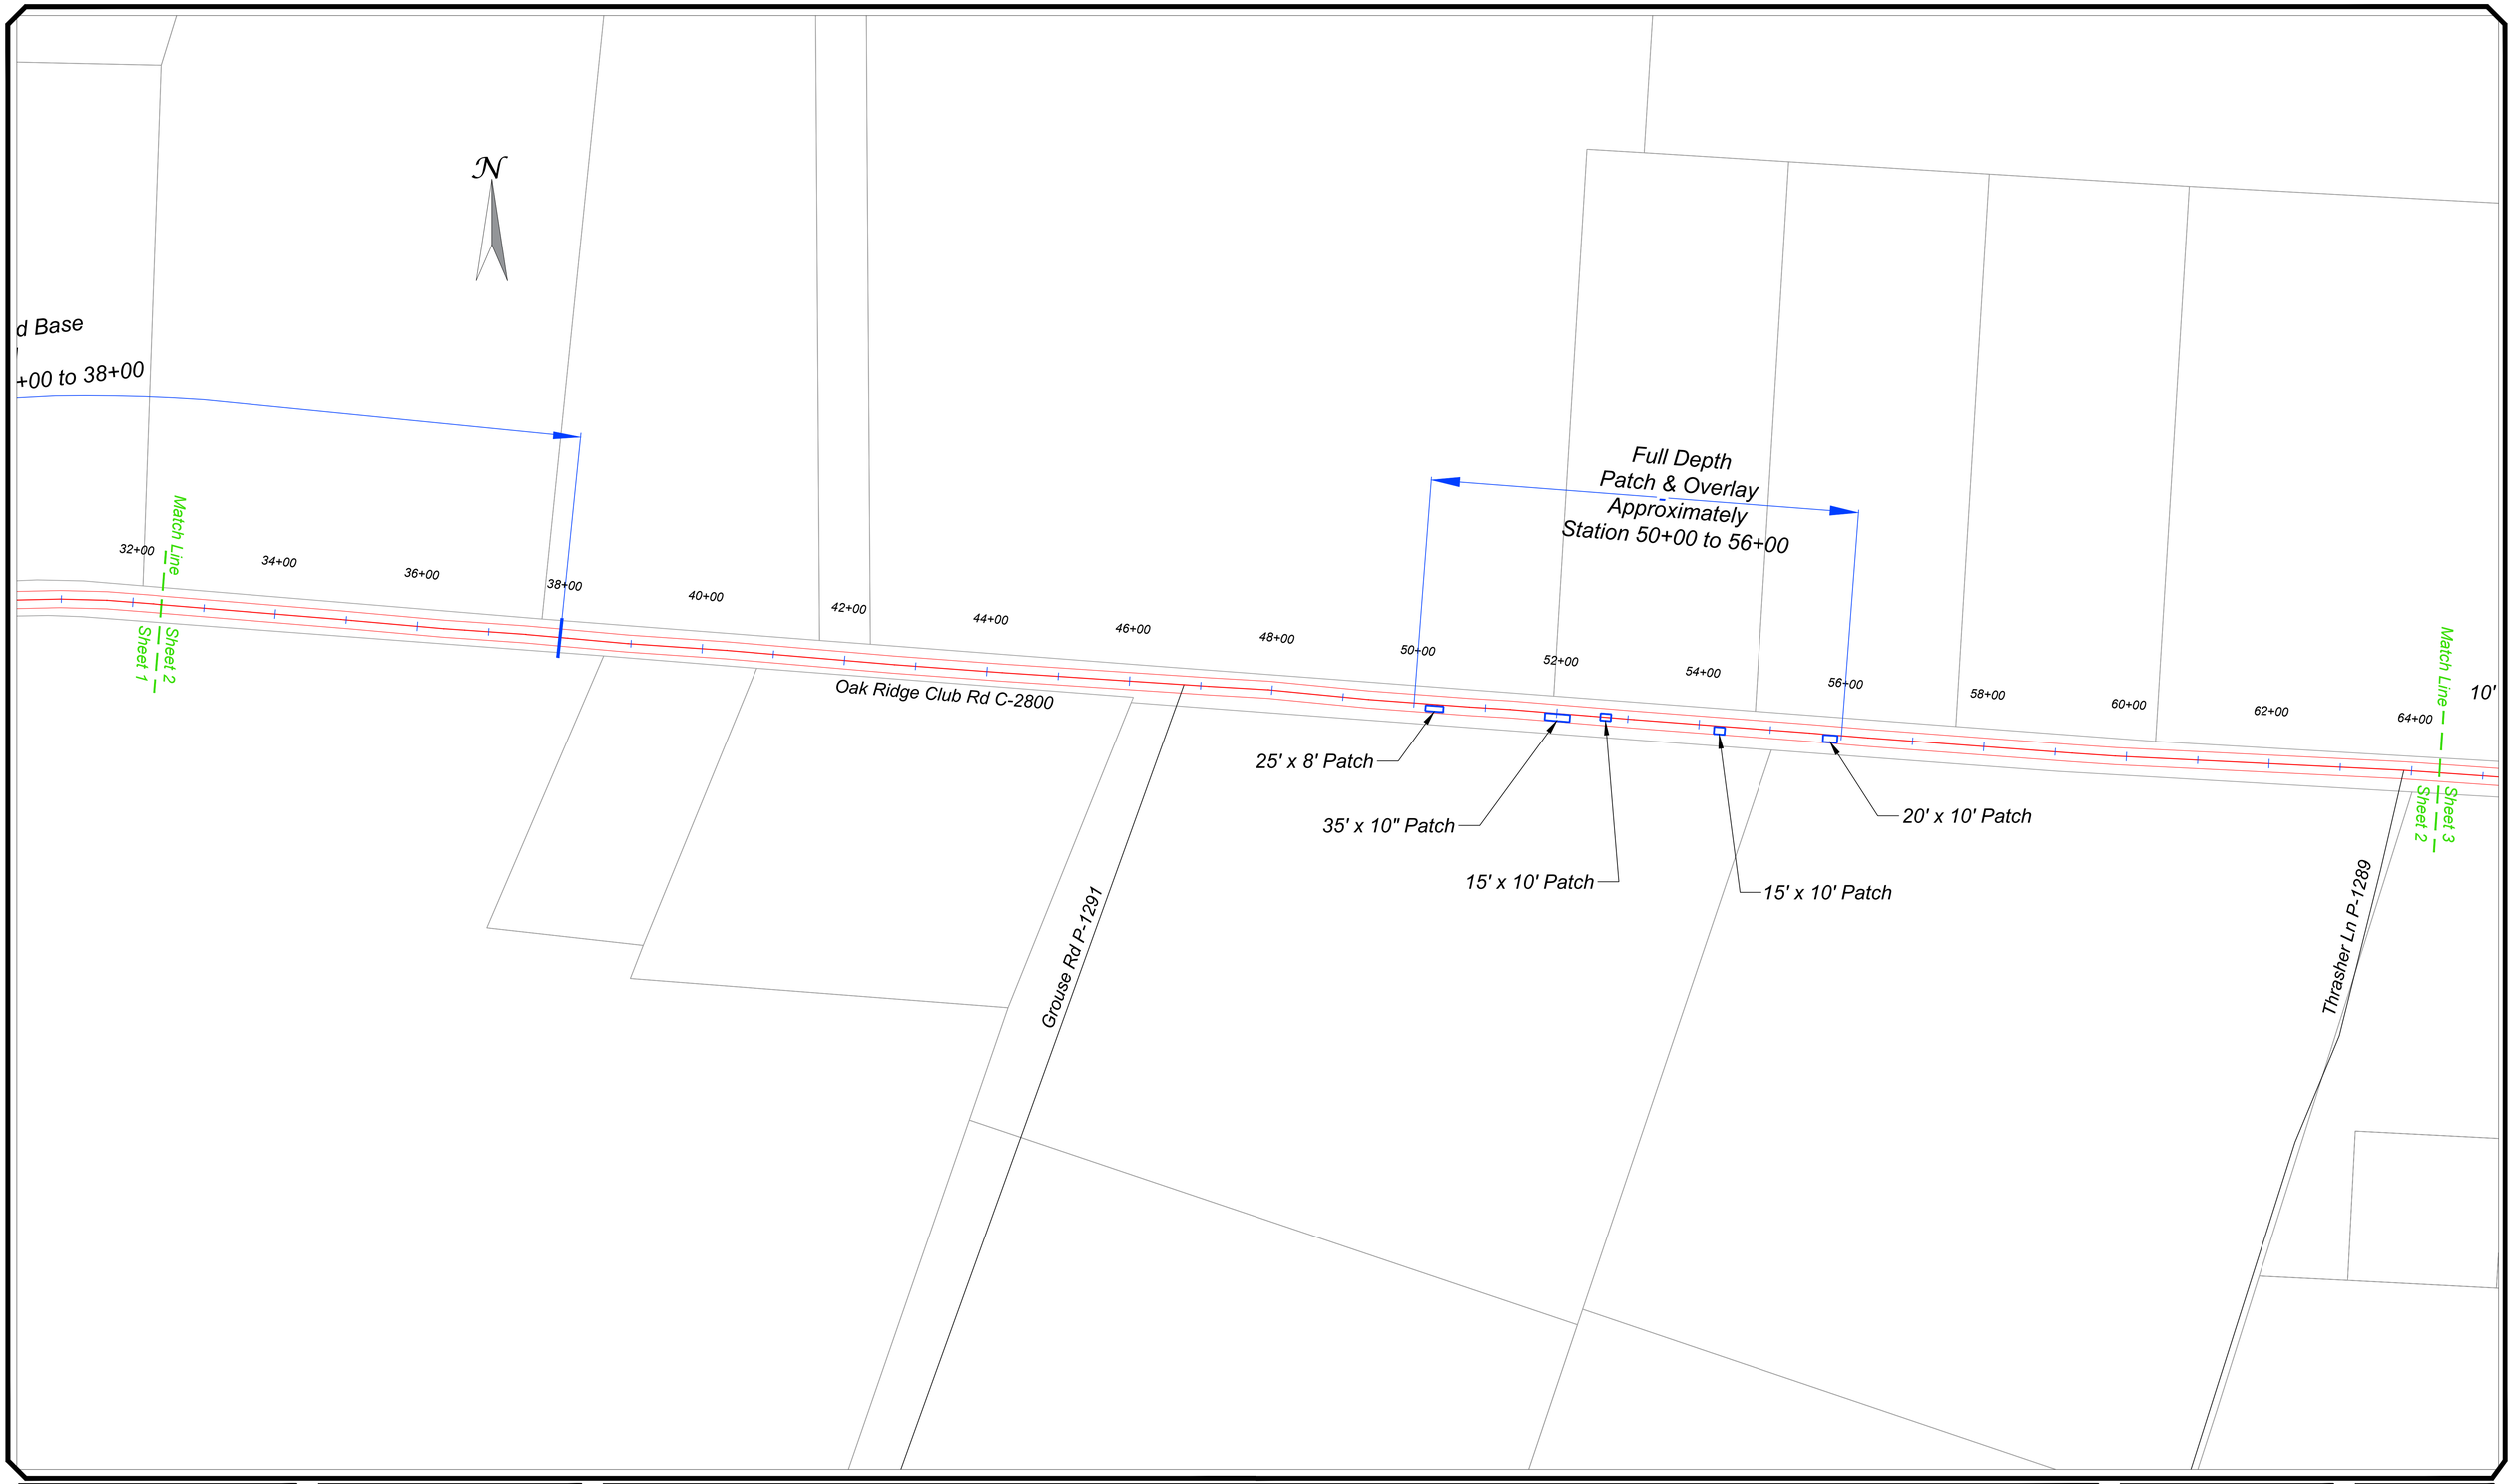

Aiken County
Department of
Engineering
1930 University Parkway
Aiken, South Carolina 29801
(803) 642-1535
Visit: www.aikencountysc.gov

GEOSPATIAL DATA DISCLAIMER
Aiken County makes no warranty, representation or guaranty as to the content, sequence, accuracy or timeliness of the database information provided herein. Users of this data are hereby notified that the public information sources should be consulted for verification of the information contained on any maps. Aiken County assumes no liability for any errors, omissions or inaccuracies in the information provided regardless of how caused, OR, for any decision made or action taken or not taken by any person in reliance upon any information or data furnished herein.

OAK RIDGE CLUB RD C-2800

Asphalt Roadway Rehabilitation

AIKEN COUNTY, SOUTH CAROLINA

PROJECT:	*Oak Ridge Club Rd C-2800 Asphalt Roadway Rehabilitation*
START DATE:	*2015-0715*
SCALE:	*1" = 100'*
DRAWN BY:	*S. REDICK*
COUNTY ENGINEER:	*JOSEPH C. BERRY*

SHEET #:

Sheet 2

of 6

LAST REVISION DATE:
2016-0502

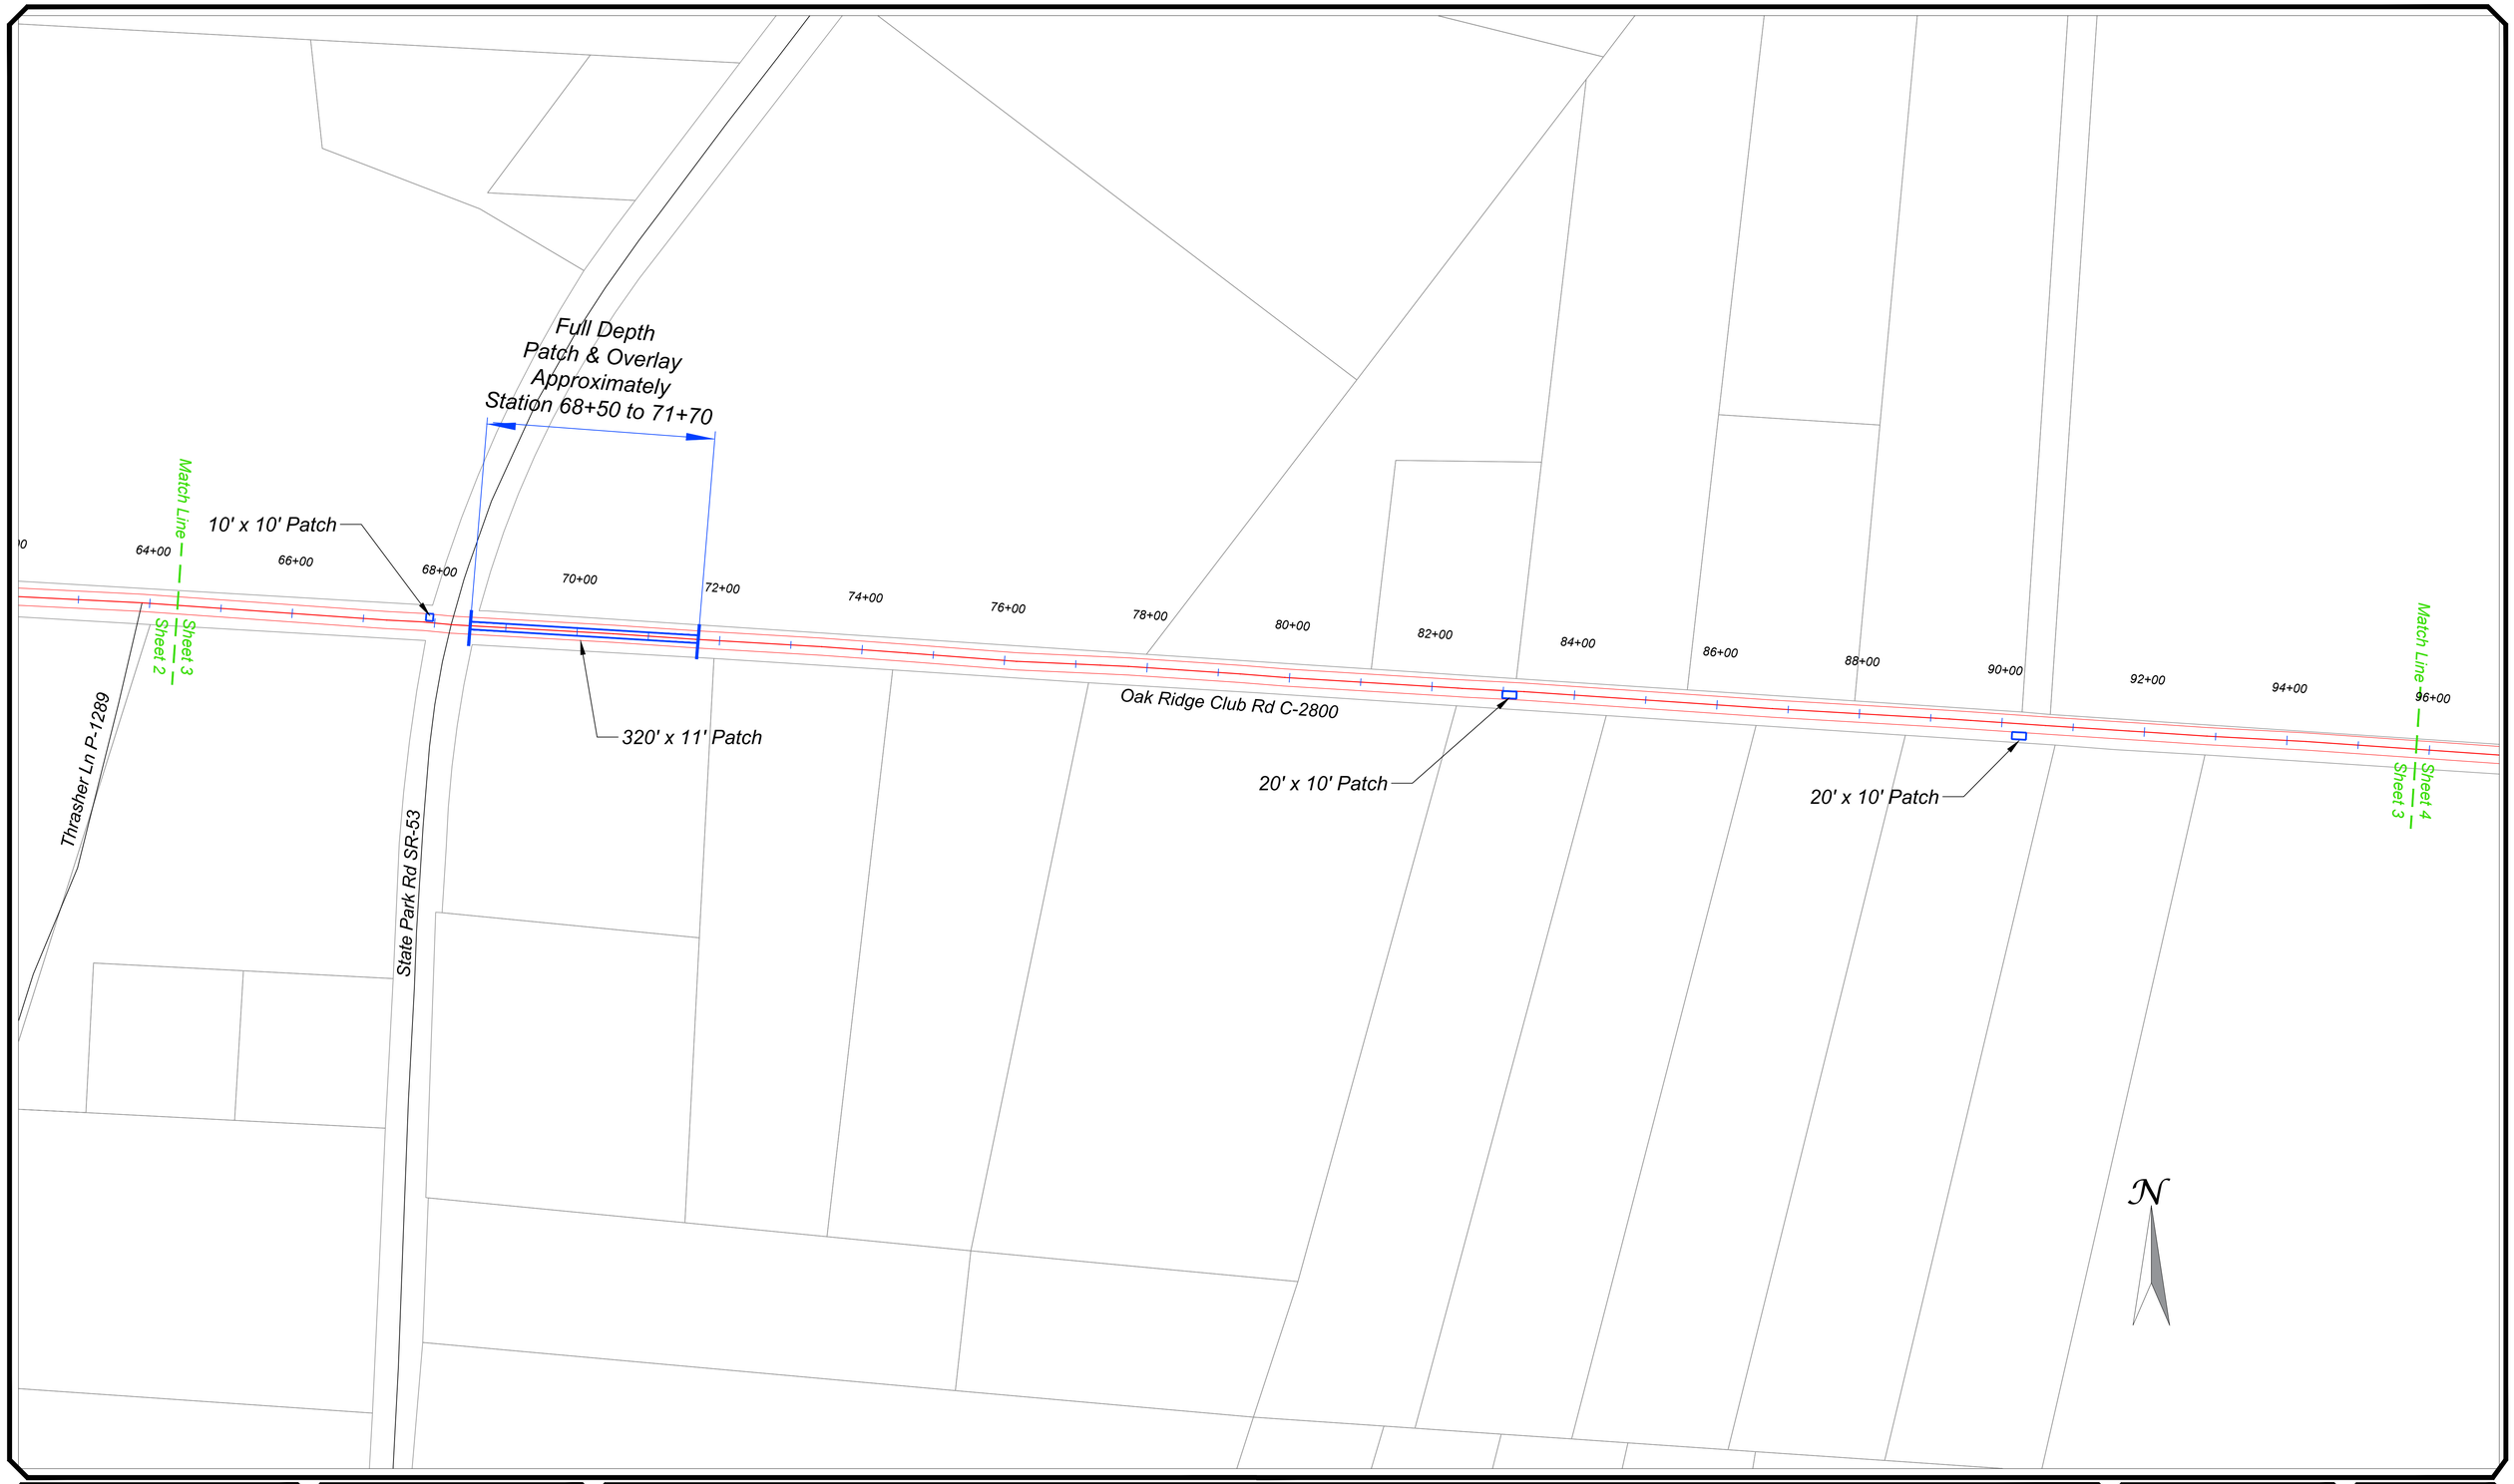

Aiken County
Department of
Engineering
1930 University Parkway
Aiken, South Carolina 29801
(803) 642-1535
Visit: www.aikencountysc.gov

GEOSPATIAL DATA DISCLAIMER
Aiken County makes no warranty, representation or guaranty as to the content, sequence, accuracy or timeliness of the database information provided herein. Users of this data are hereby notified that the public information sources should be consulted for verification of the information contained on any maps. Aiken County assumes no liability for any errors, omissions or inaccuracies in the information provided regardless of how caused, OR, for any decision made or action taken or not taken by any person in reliance upon any information or data furnished herein.

OAK RIDGE CLUB RD C-2800

Asphalt Roadway Rehabilitation

AIKEN COUNTY, SOUTH CAROLINA

PROJECT:	*Oak Ridge Club Rd C-2800 Asphalt Roadway Rehabilitation*
START DATE:	*2015-0715*
SCALE:	*1" = 100'*
DRAWN BY:	*S. REDICK*
COUNTY ENGINEER:	*JOSEPH C. BERRY*

SHEET #:

Sheet 3

of 6

LAST REVISION DATE:
2016-0502

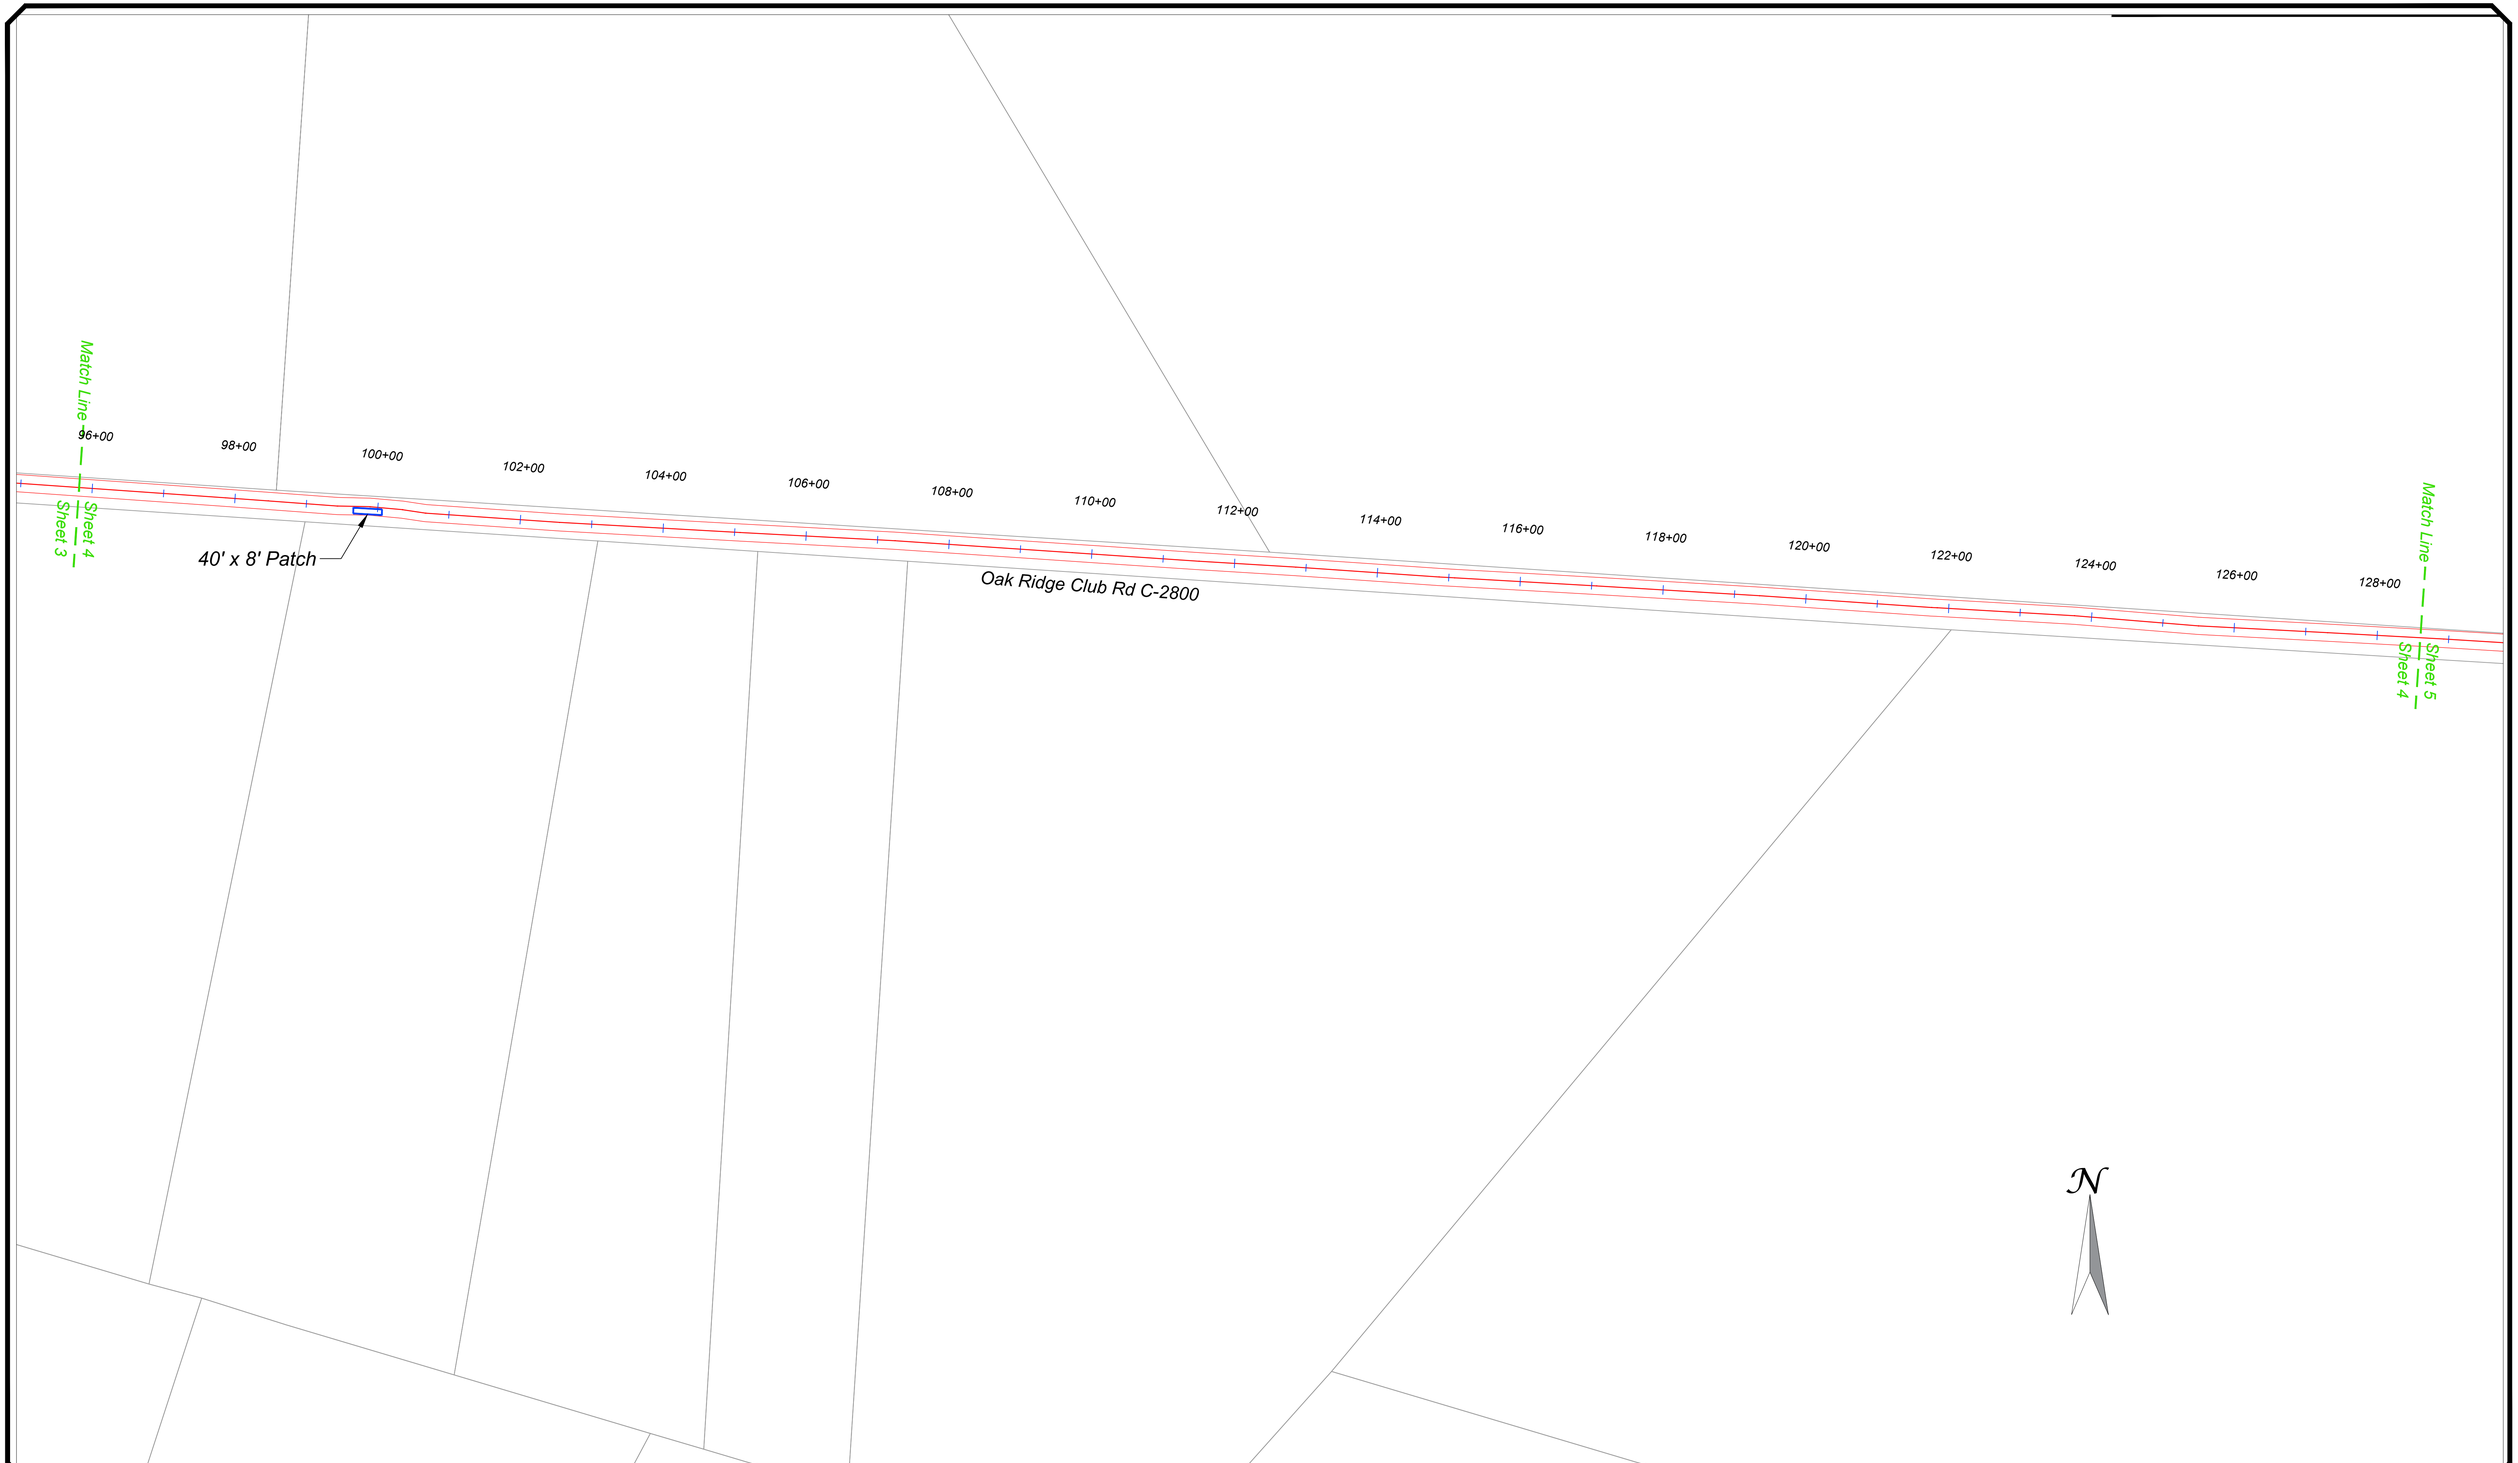

Aiken County
Department of
Engineering
1930 University Parkway
Aiken, South Carolina 29801
(803) 642-1535
Visit: www.aikencountysc.gov

GEOSPATIAL DATA DISCLAIMER
Aiken County makes no warranty, representation or guaranty as to the content, sequence, accuracy or timeliness of the database information provided herein. Users of this data are hereby notified that the public information sources should be consulted for verification of the information contained on any maps. Aiken County assumes no liability for any errors, omissions or inaccuracies in the information provided regardless of how caused, OR, for any decision made or action taken or not taken by any person in reliance upon any information or data furnished herein.

OAK RIDGE CLUB RD C-2800

Asphalt Roadway Rehabilitation

AIKEN COUNTY, SOUTH CAROLINA

PROJECT:	*Oak Ridge Club Rd C-2800 Asphalt Roadway Rehabilitation*
START DATE:	*2015-0715*
SCALE:	*1" = 100'*
DRAWN BY:	*S. REDICK*
COUNTY ENGINEER:	*JOSEPH C. BERRY*

SHEET #:

Sheet 4

of 6

LAST REVISION DATE:
2016-0502

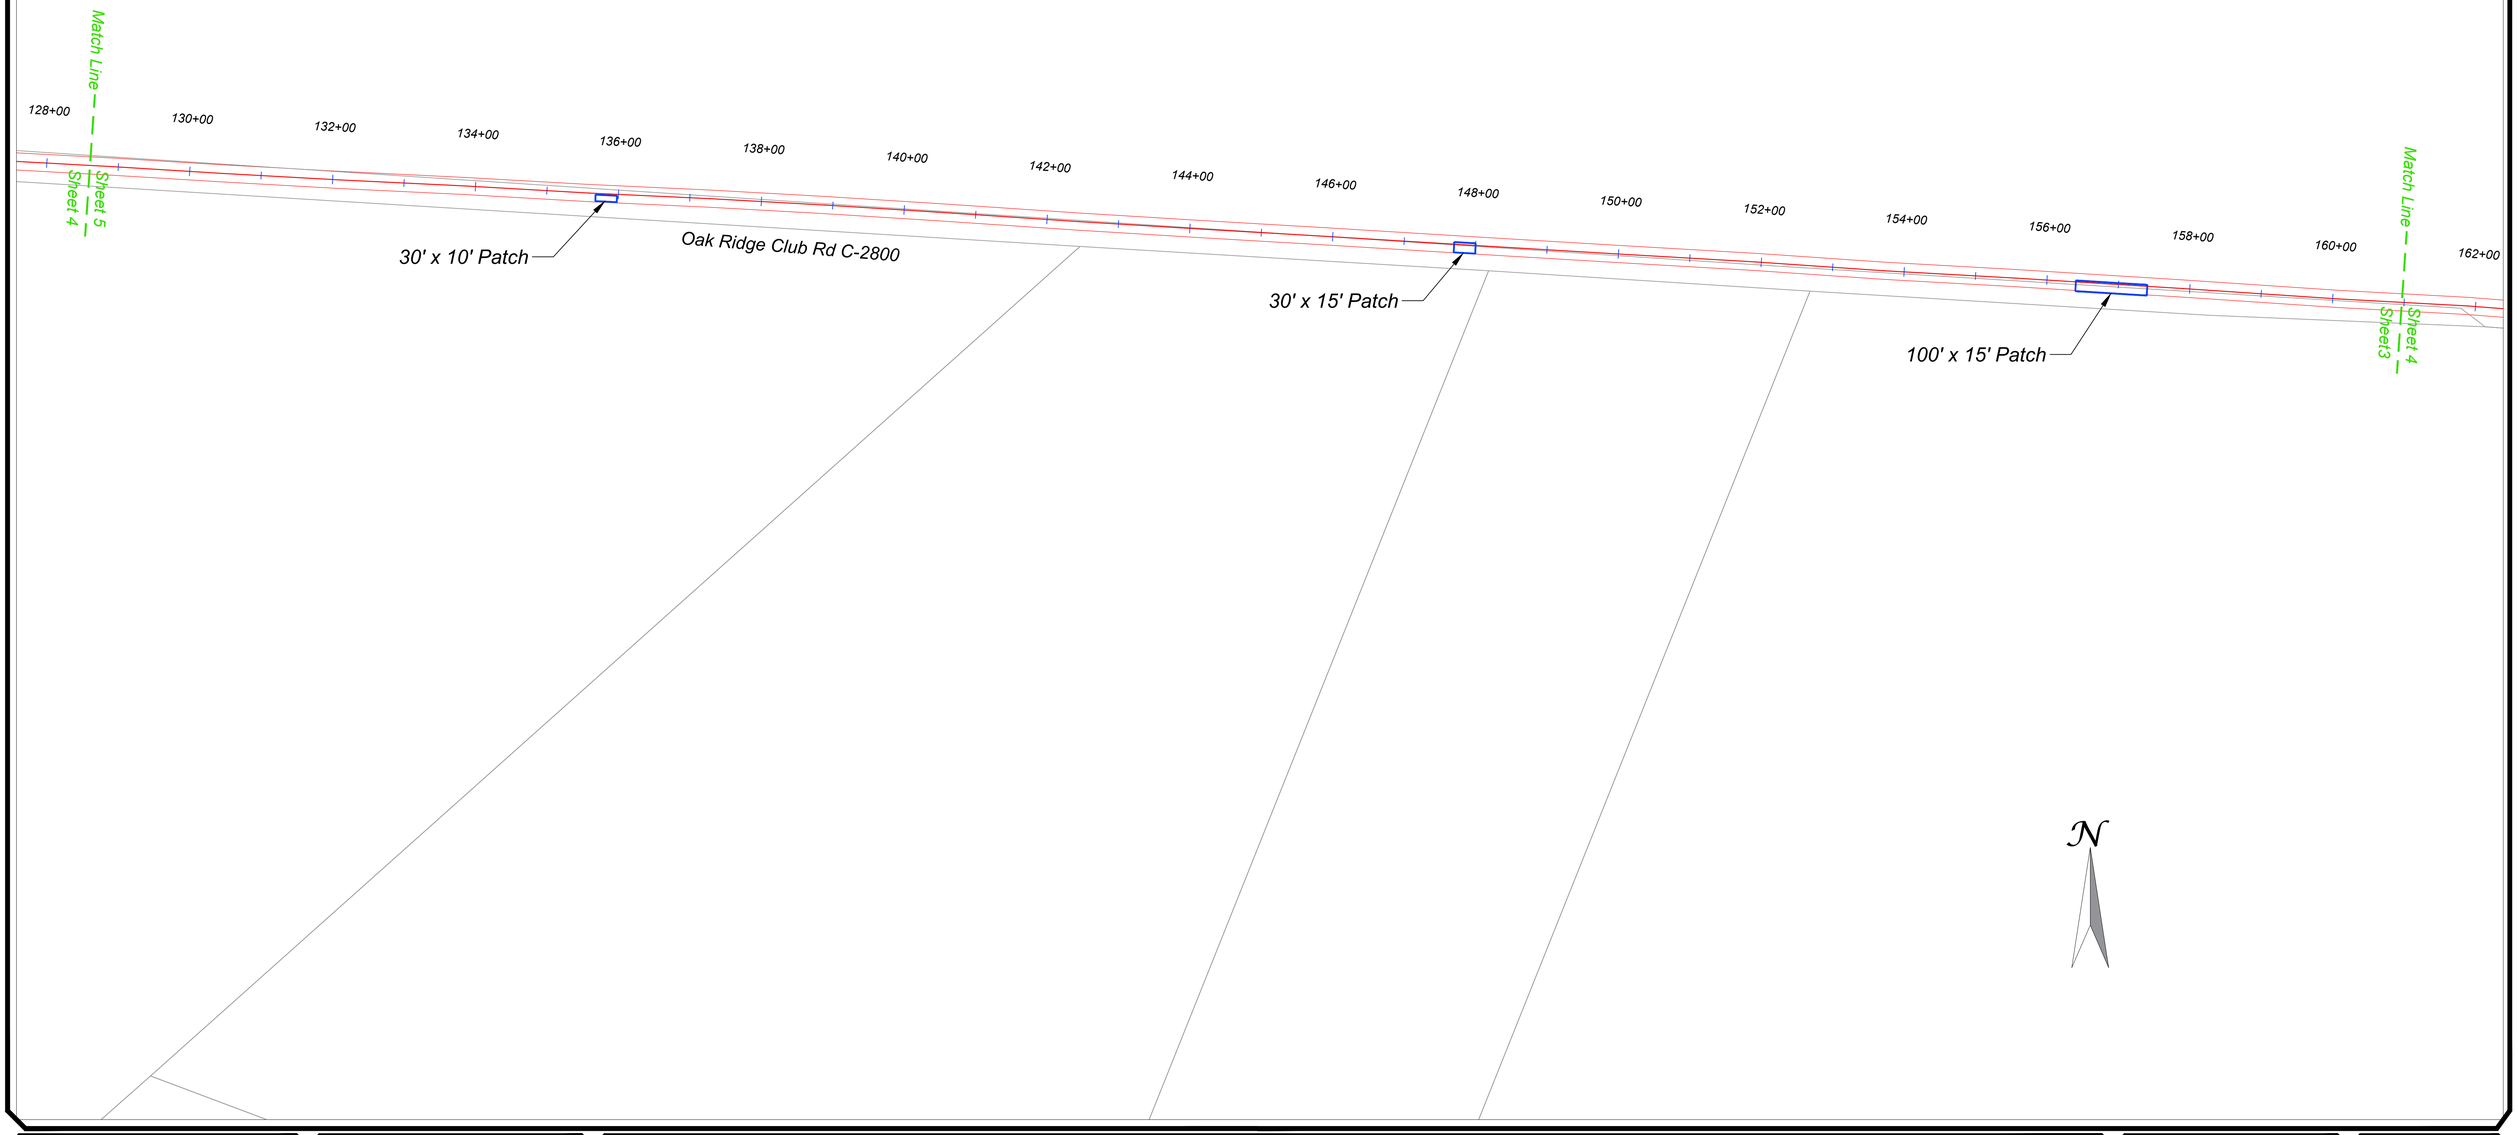

Aiken County
Department of
Engineering
1930 University Parkway
Aiken, South Carolina 29801
(803) 642-1535
Visit: www.aikencountysc.gov

GEOSPATIAL DATA DISCLAIMER
Aiken County makes no warranty, representation or guaranty as to the content, sequence, accuracy or timeliness of the database information provided herein. Users of this data are hereby notified that the public information sources should be consulted for verification of the information contained on any maps. Aiken County assumes no liability for any errors, omissions or inaccuracies in the information provided regardless of how caused, OR, for any decision made or action taken or not taken by any person in reliance upon any information or data furnished herein.

OAK RIDGE CLUB RD C-2800

Asphalt Roadway Rehabilitation

AIKEN COUNTY, SOUTH CAROLINA

PROJECT:	*Oak Ridge Club Rd C-2800 Asphalt Roadway Rehabilitation*
START DATE:	*2015-0715*
SCALE:	*1" = 100'*
DRAWN BY:	*S. REDICK*
COUNTY ENGINEER:	*JOSEPH C. BERRY*

SHEET #:

Sheet 5

of 6

LAST REVISION DATE:
2016-0502

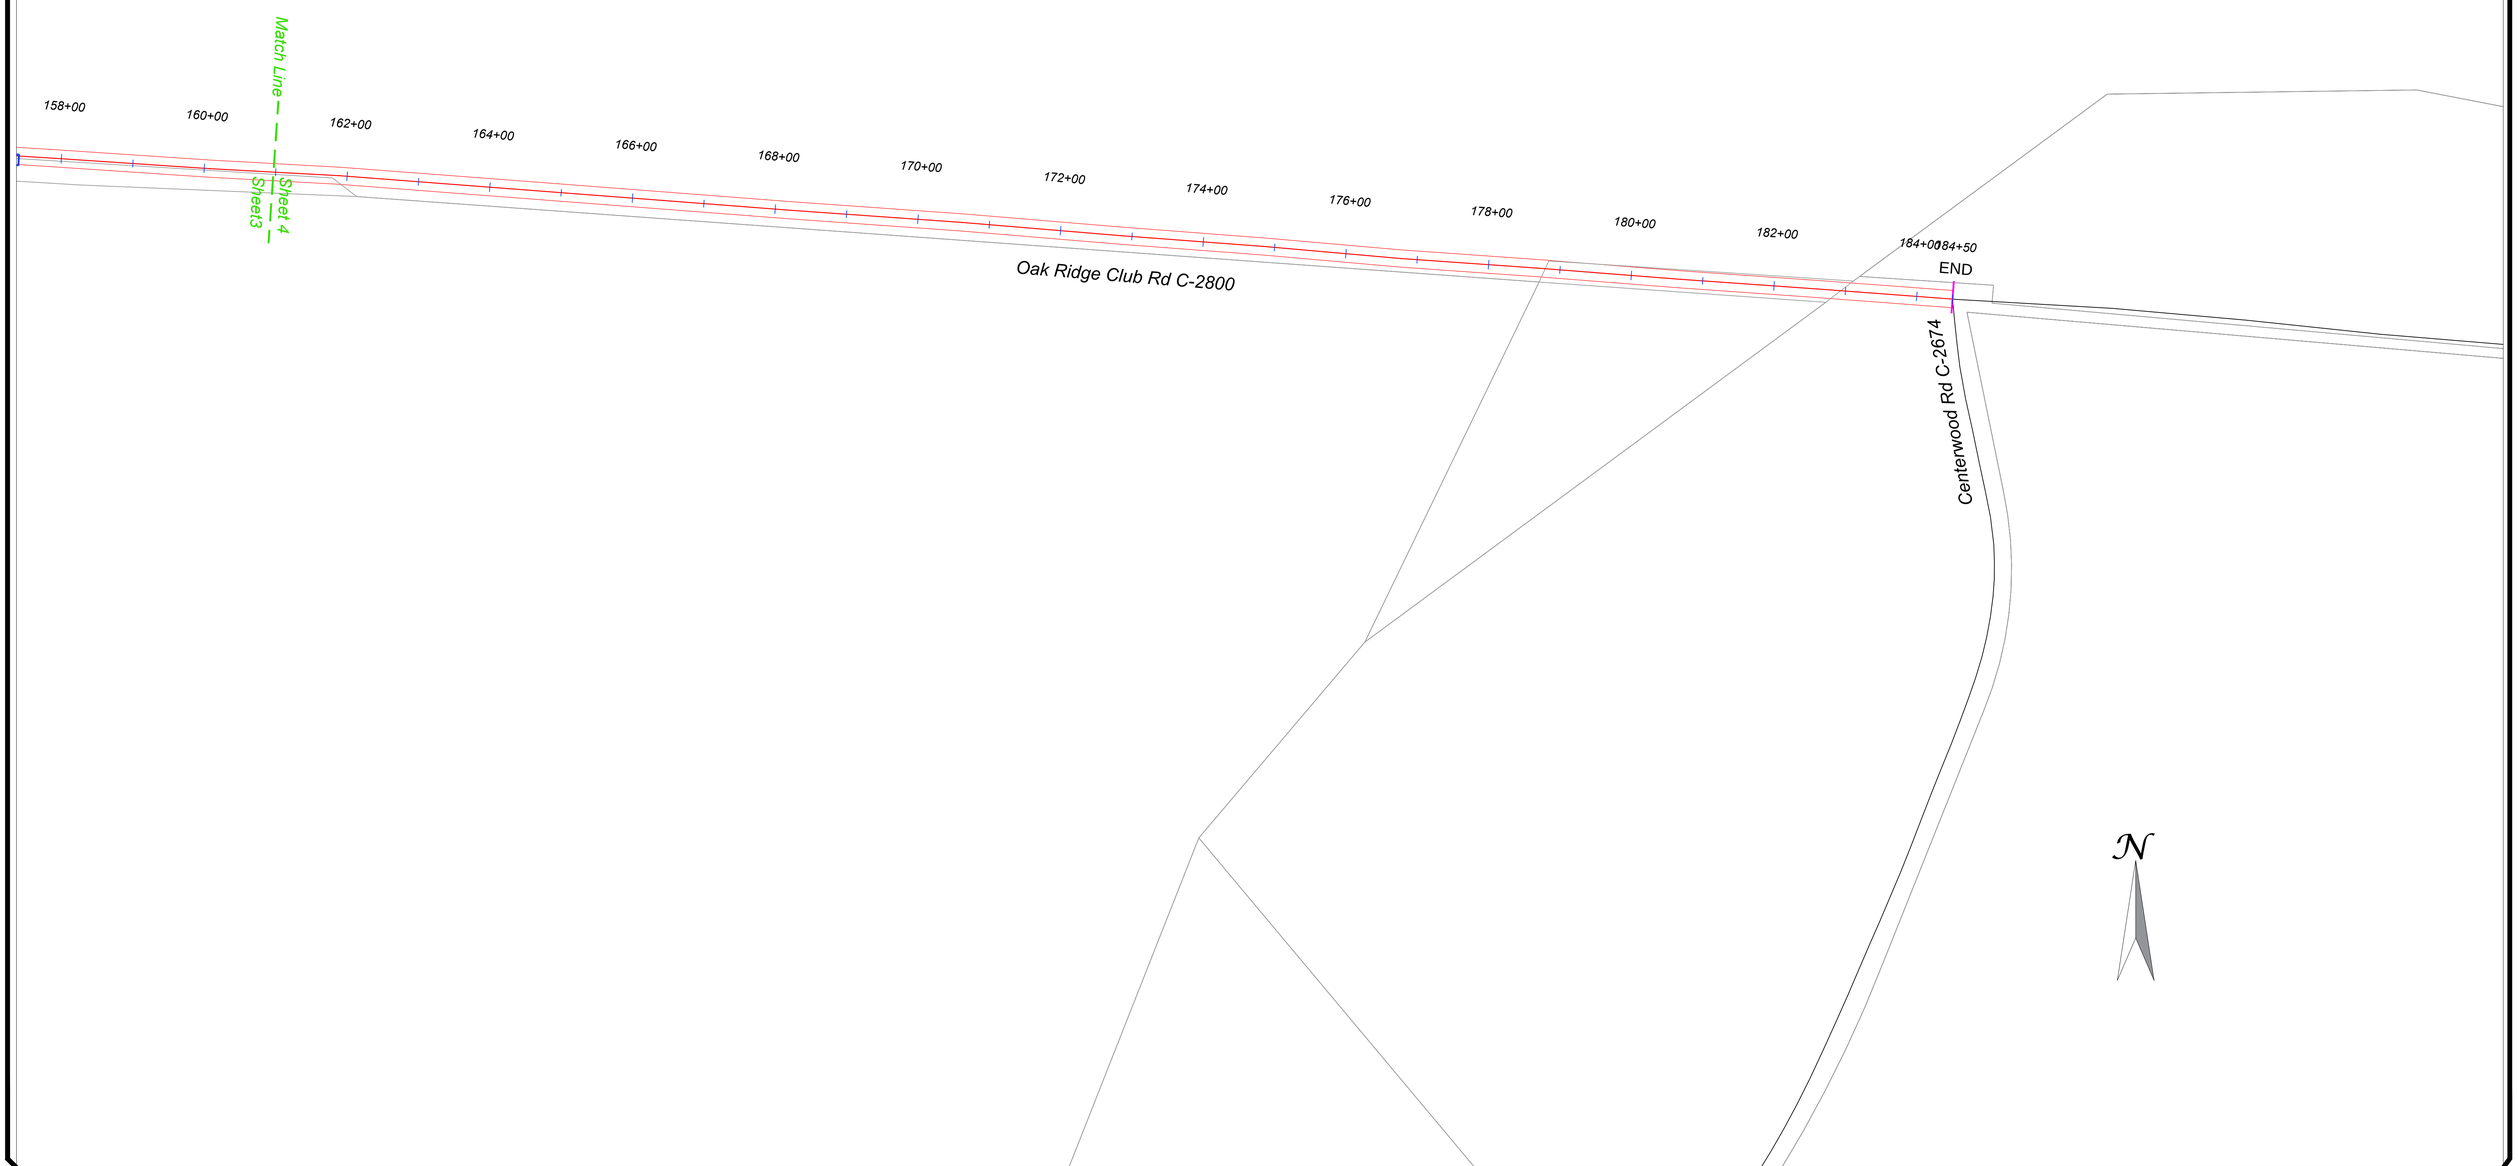

Aiken County
Department of
Engineering
1930 University Parkway
Aiken, South Carolina 29801
(803) 642-1535
Visit: www.aikencountysc.gov

GEOSPATIAL DATA DISCLAIMER
Aiken County makes no warranty, representation or guaranty as to the content, sequence, accuracy or timeliness of the database information provided herein. Users of this data are hereby notified that the public information sources should be consulted for verification of the information contained on any maps. Aiken County assumes no liability for any errors, omissions or inaccuracies in the information provided regardless of how caused, OR, for any decision made or action taken or not taken by any person in reliance upon any information or data furnished herein.

OAK RIDGE CLUB RD C-2800

Asphalt Roadway Rehabilitation

AIKEN COUNTY, SOUTH CAROLINA

PROJECT:	*Oak Ridge Club Rd C-2800 Asphalt Roadway Rehabilitation*
START DATE:	*2015-0715*
SCALE:	*1" = 100'*
DRAWN BY:	*S. REDICK*
COUNTY ENGINEER:	*JOSEPH C. BERRY*

SHEET #:

Sheet 6

of 6

LAST REVISION DATE:
2016-0502