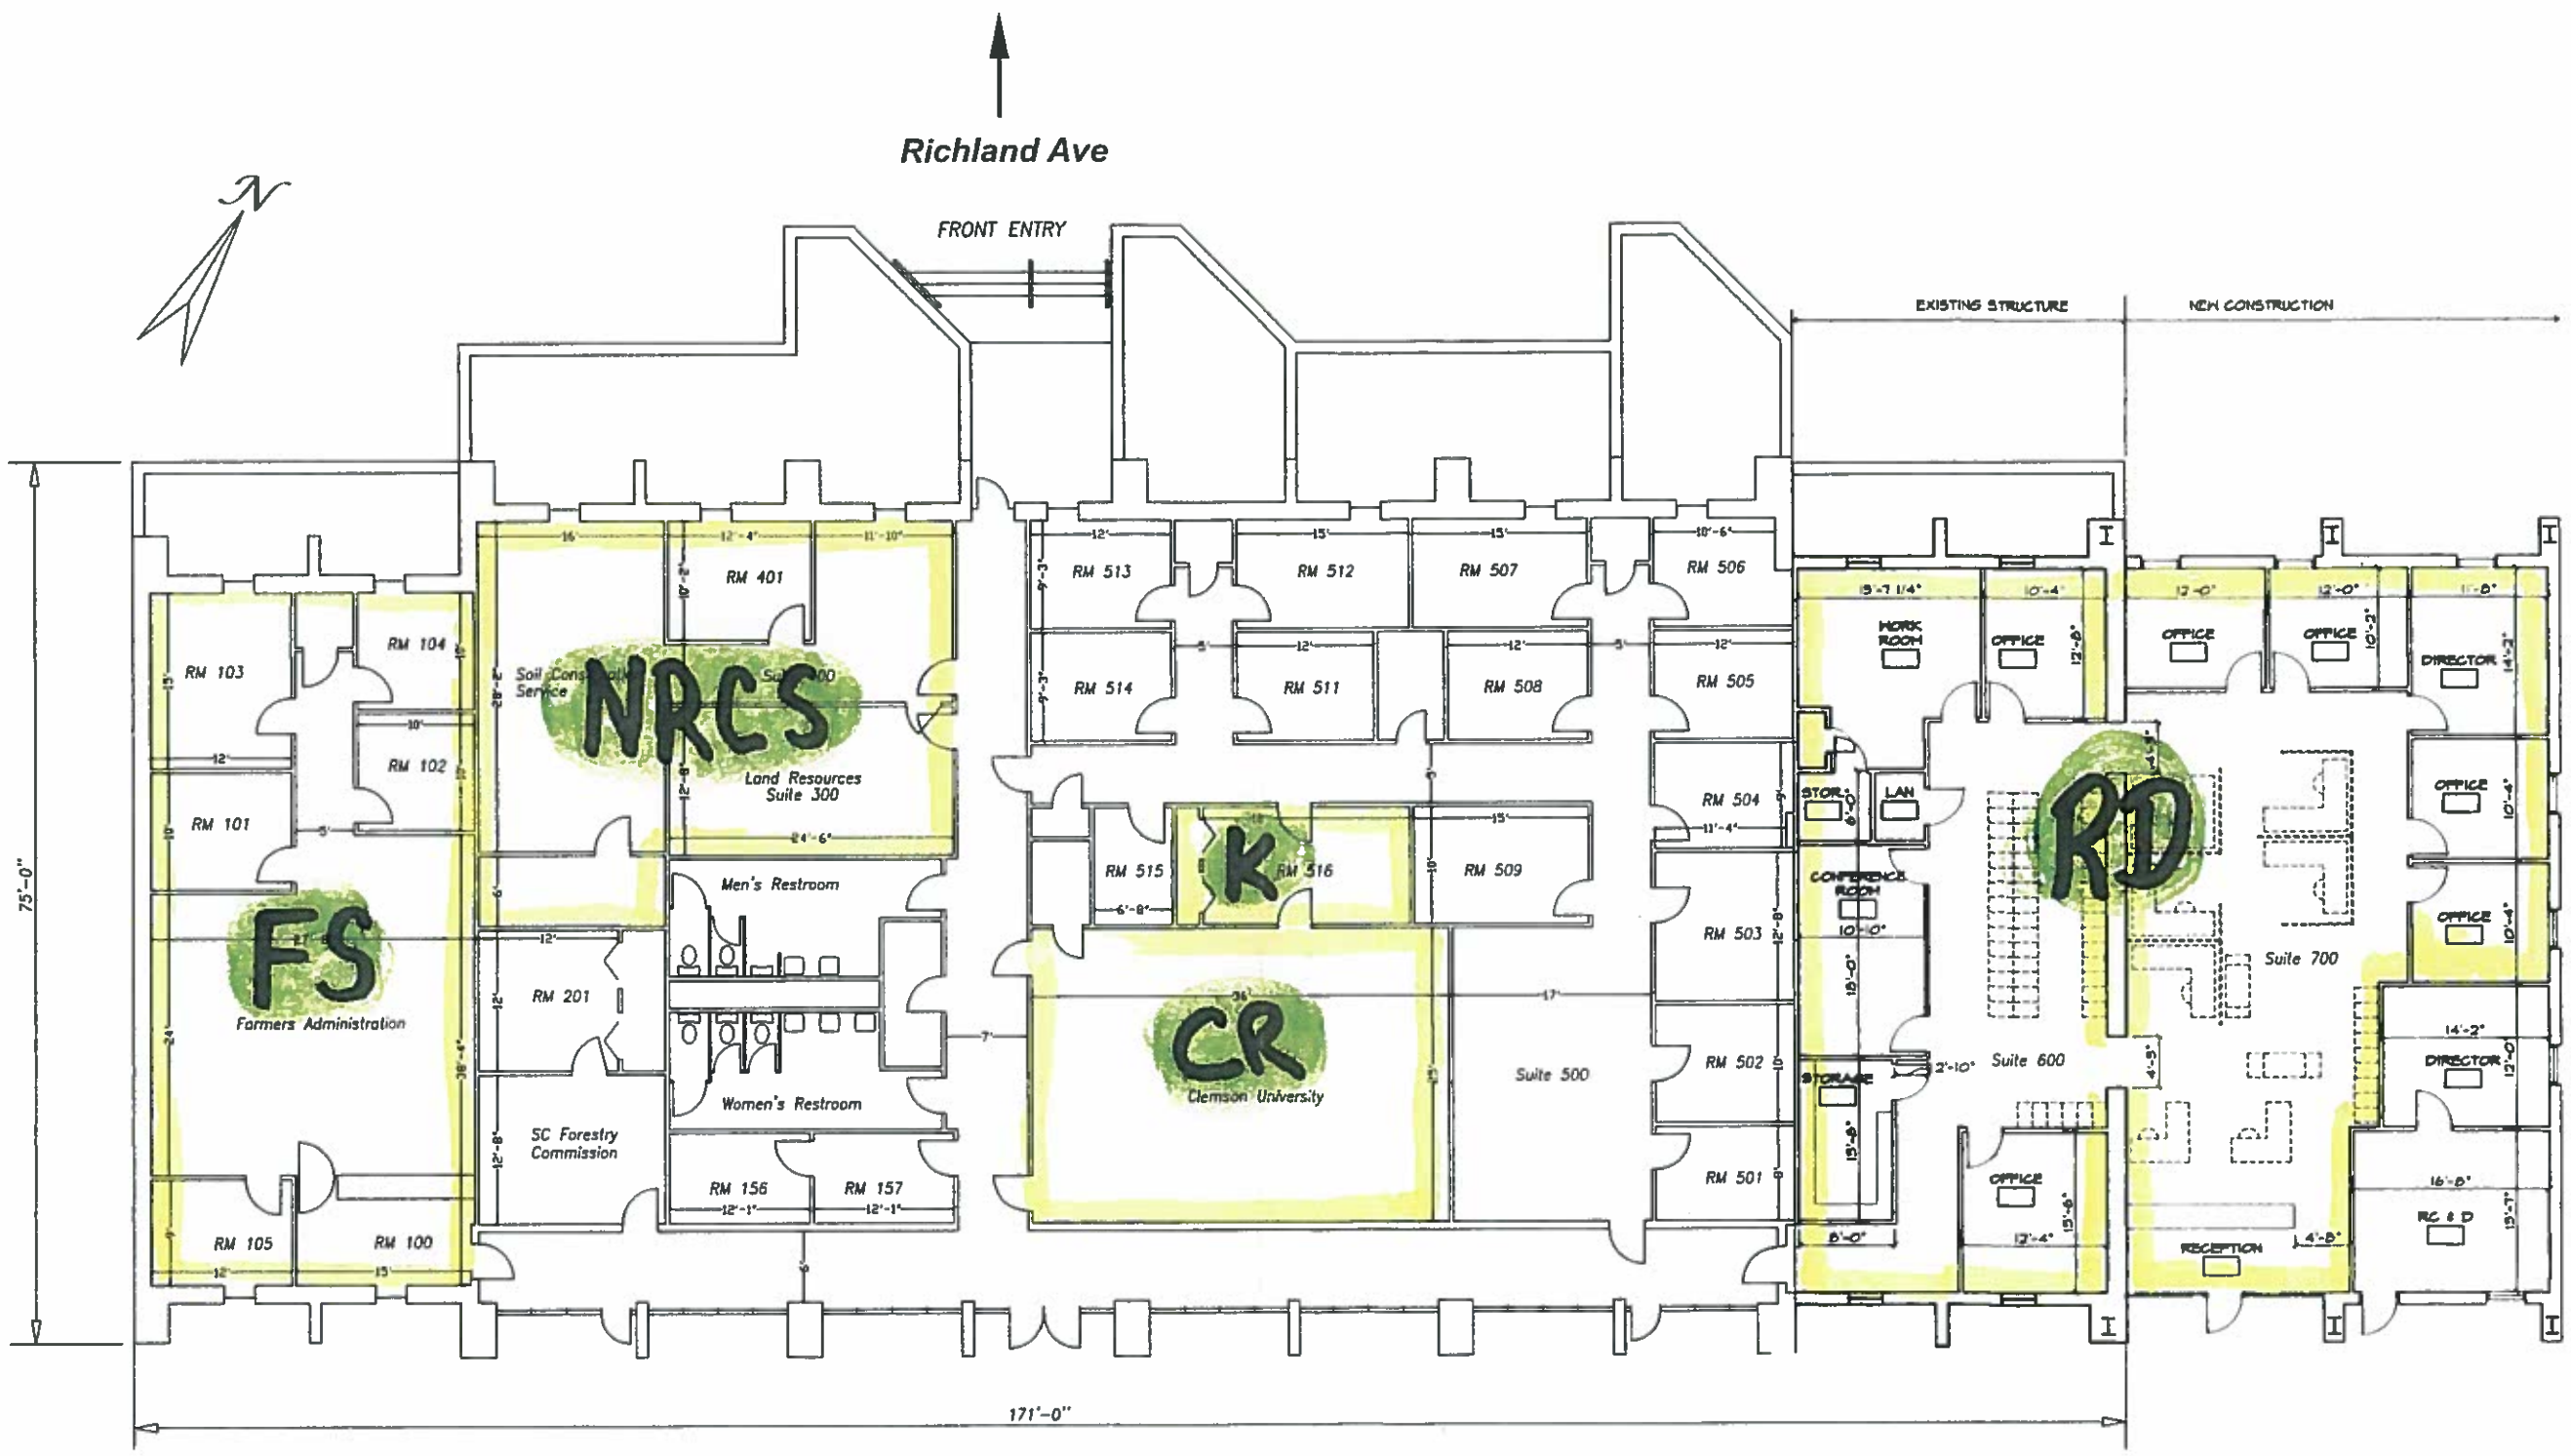

AGRICULTURAL AGENCIES BUILDING

1555 Richland Ave East
Aiken, South Carolina 29801

Scale 1/16"=1'-0"

(DIMENSIONS APPROXIMATE)